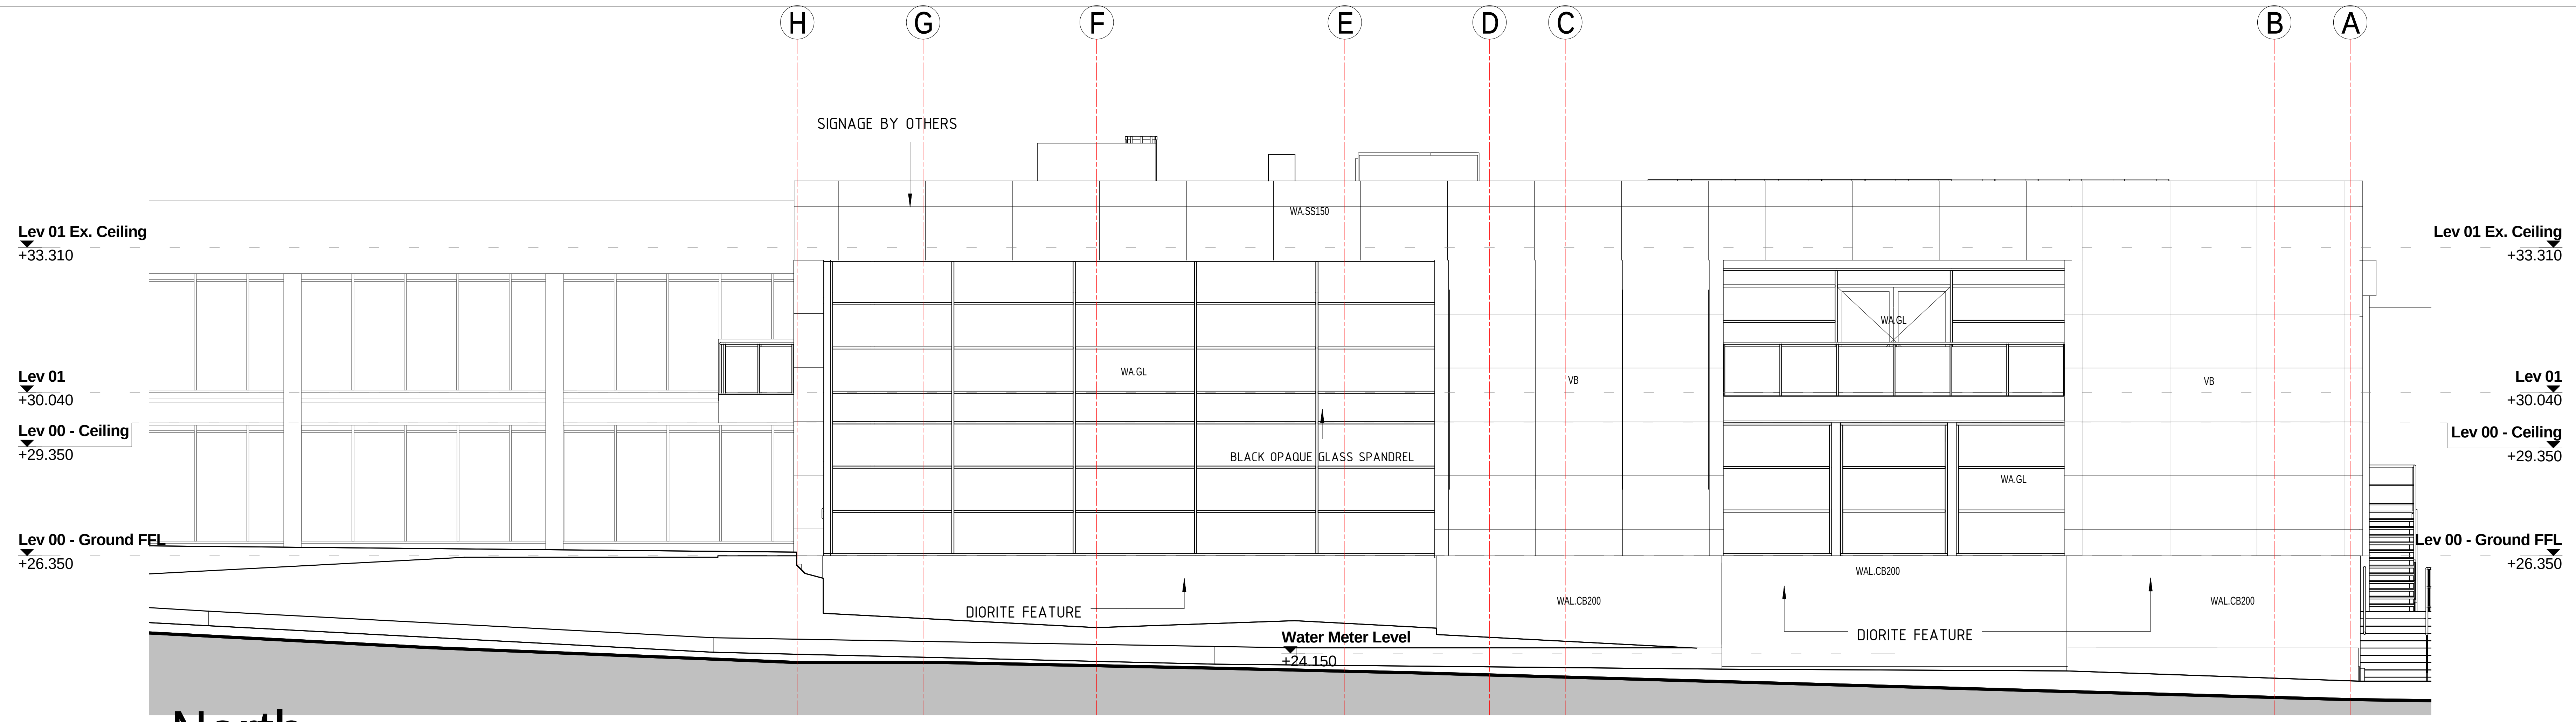

2 **North**
1 : 100

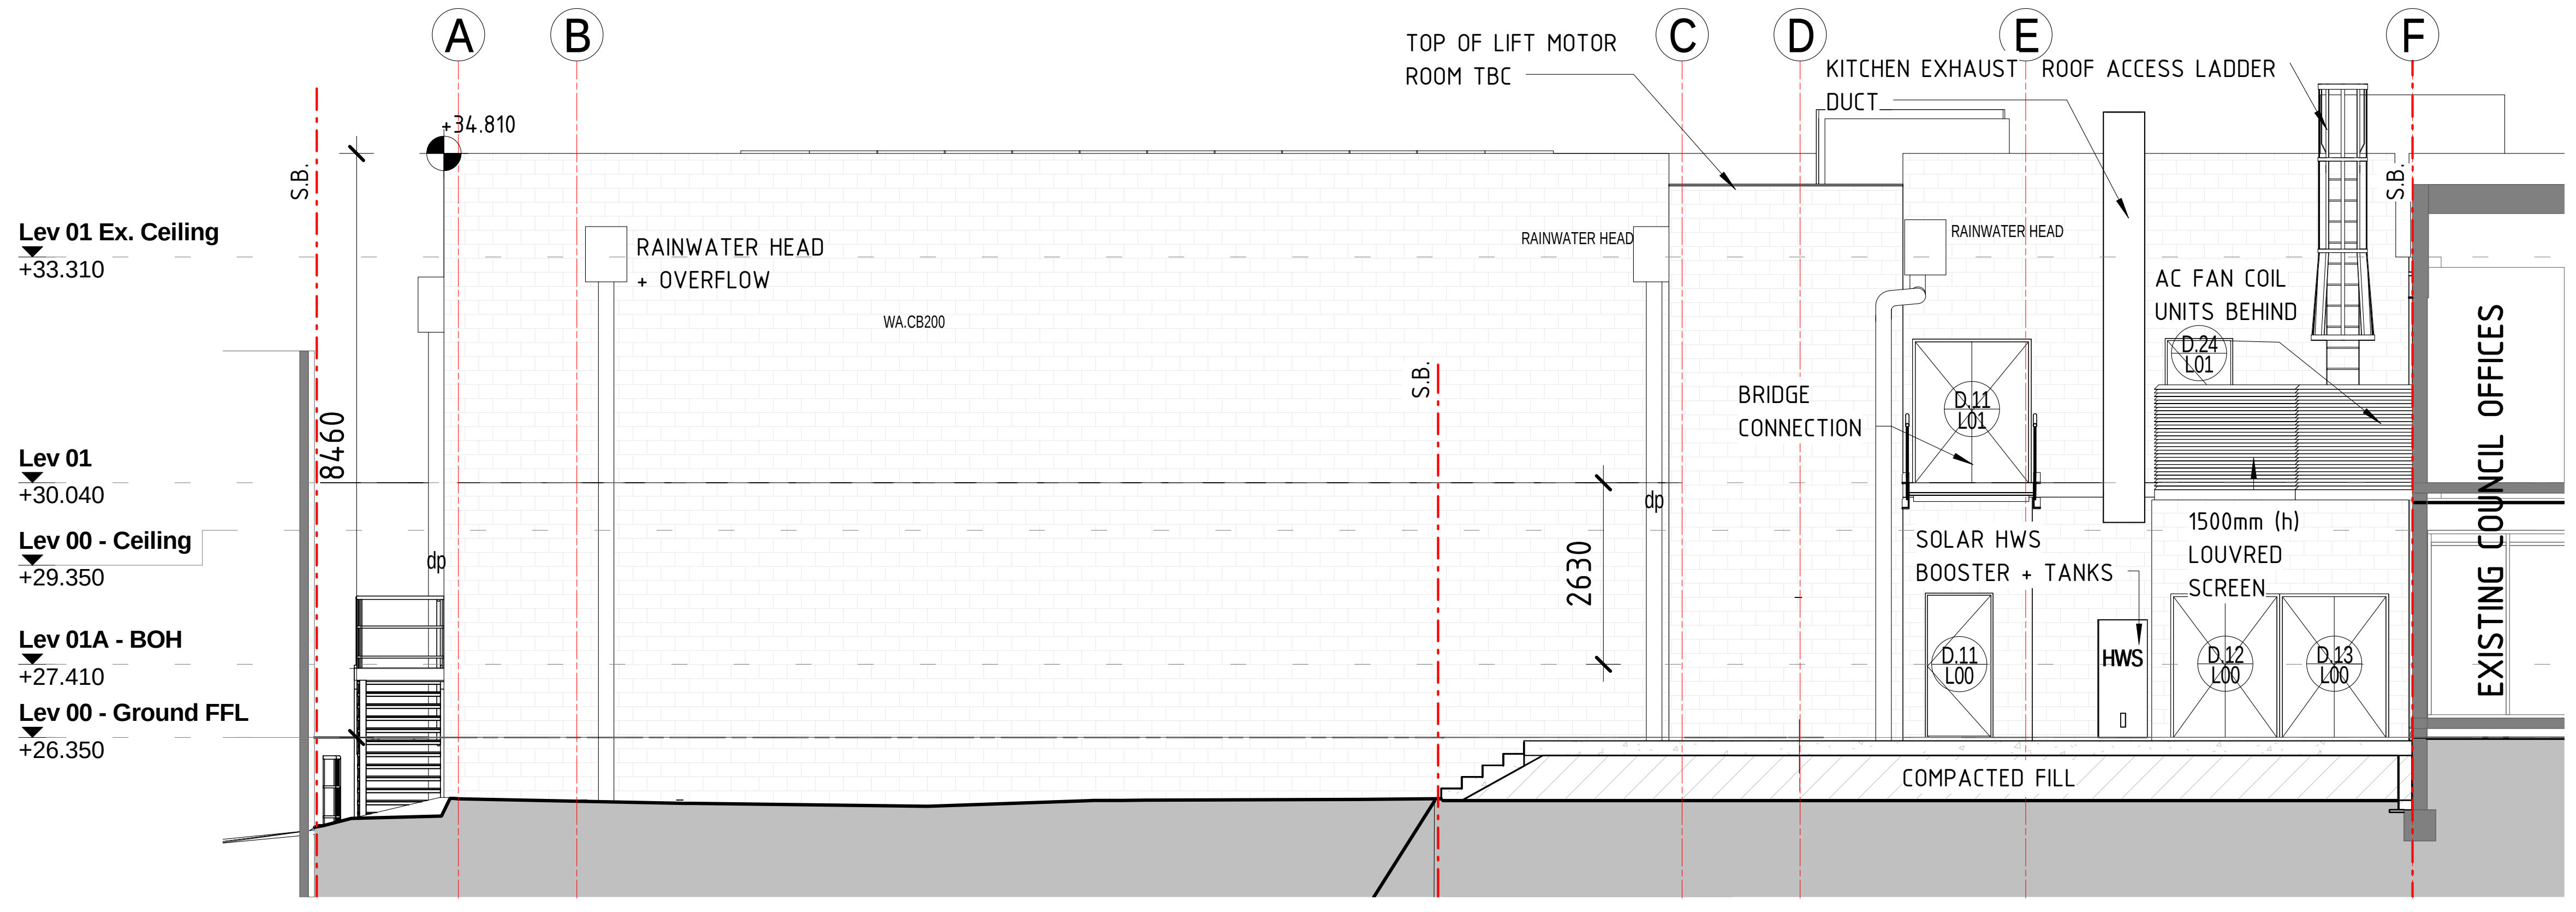

3 **South**
1 : 100

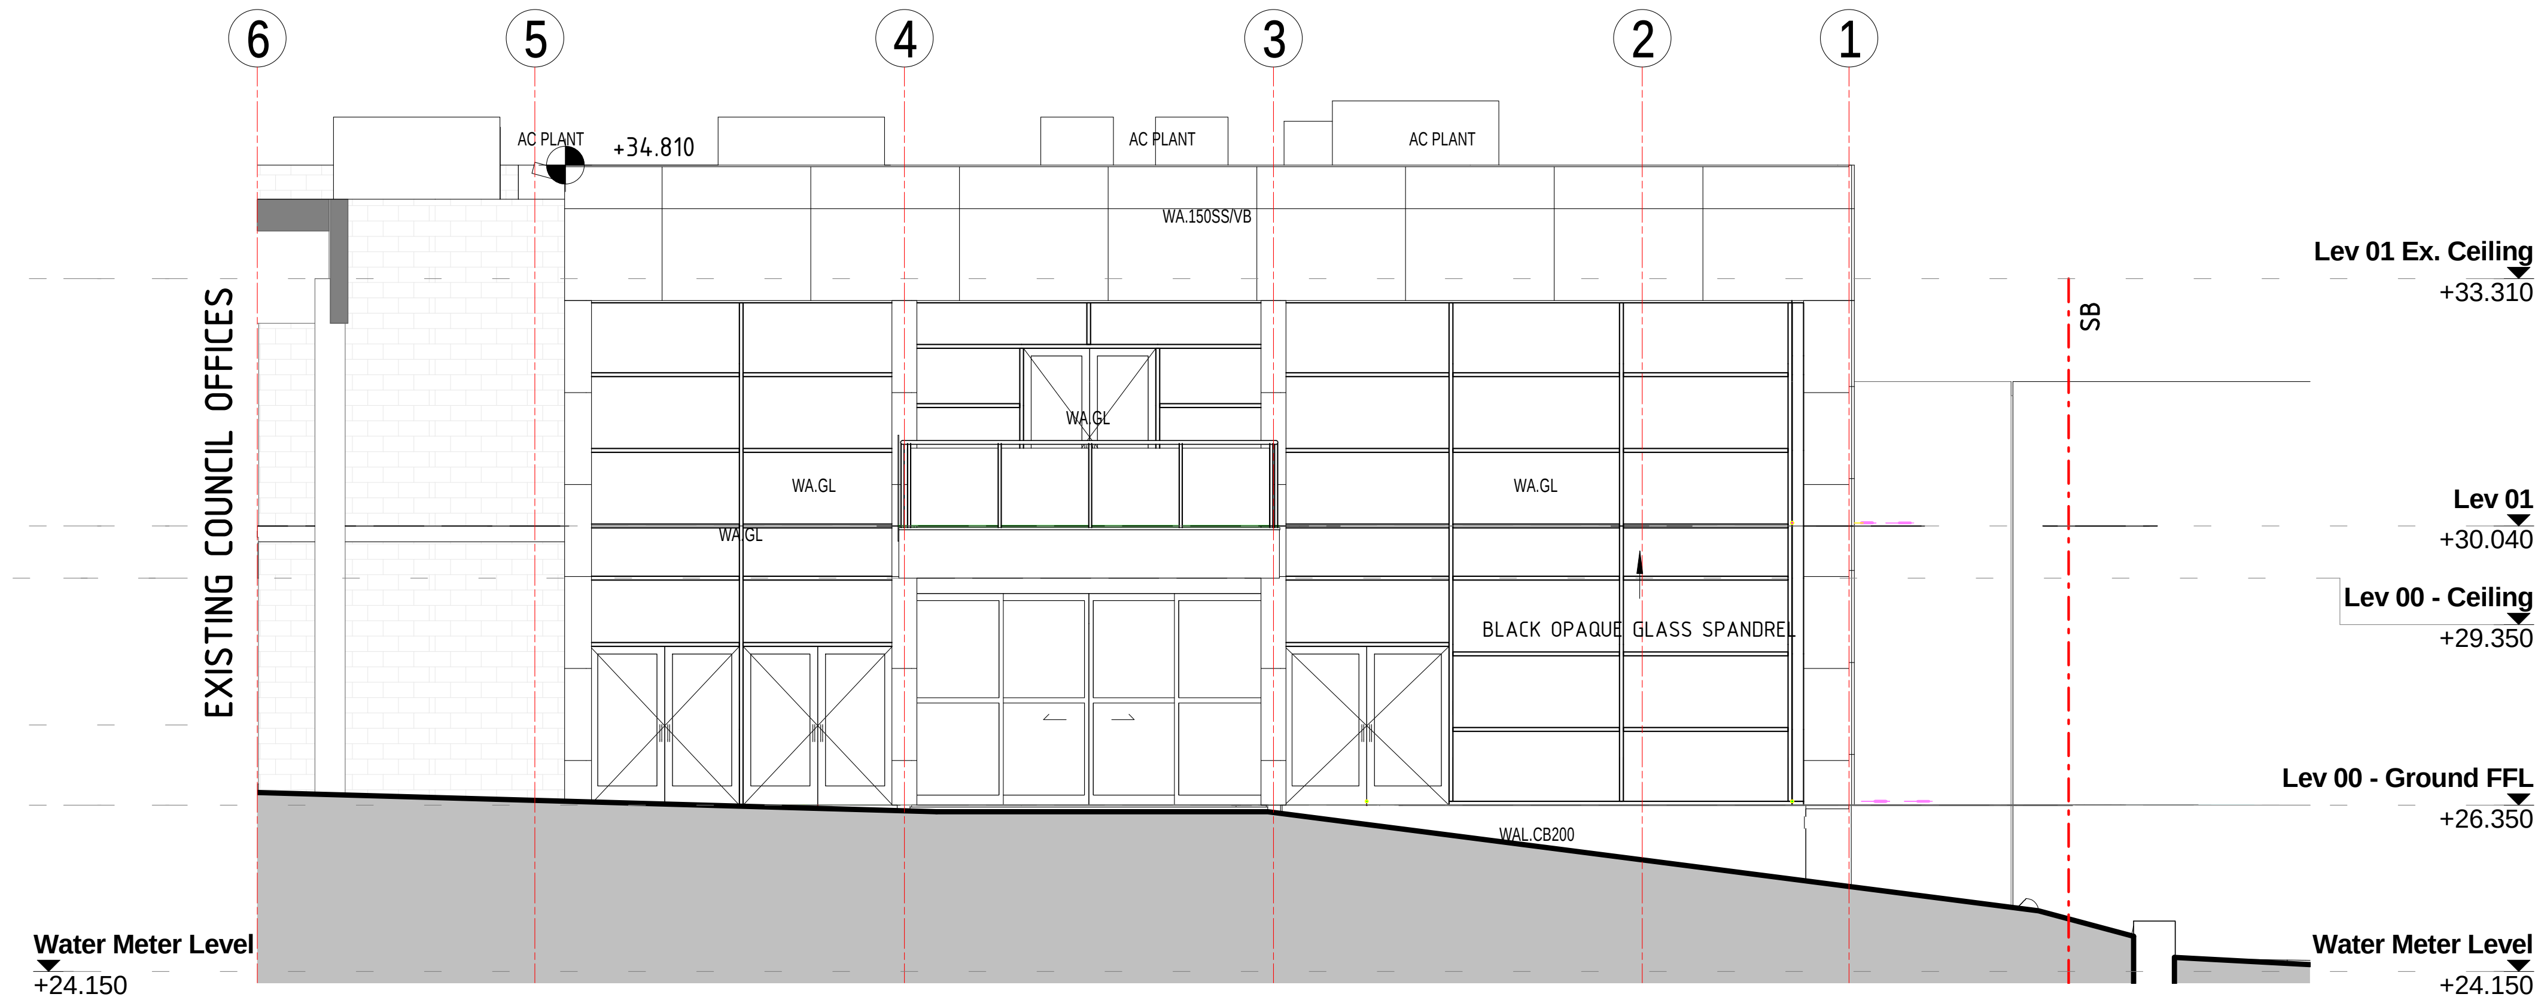

1 **East**
1 : 100

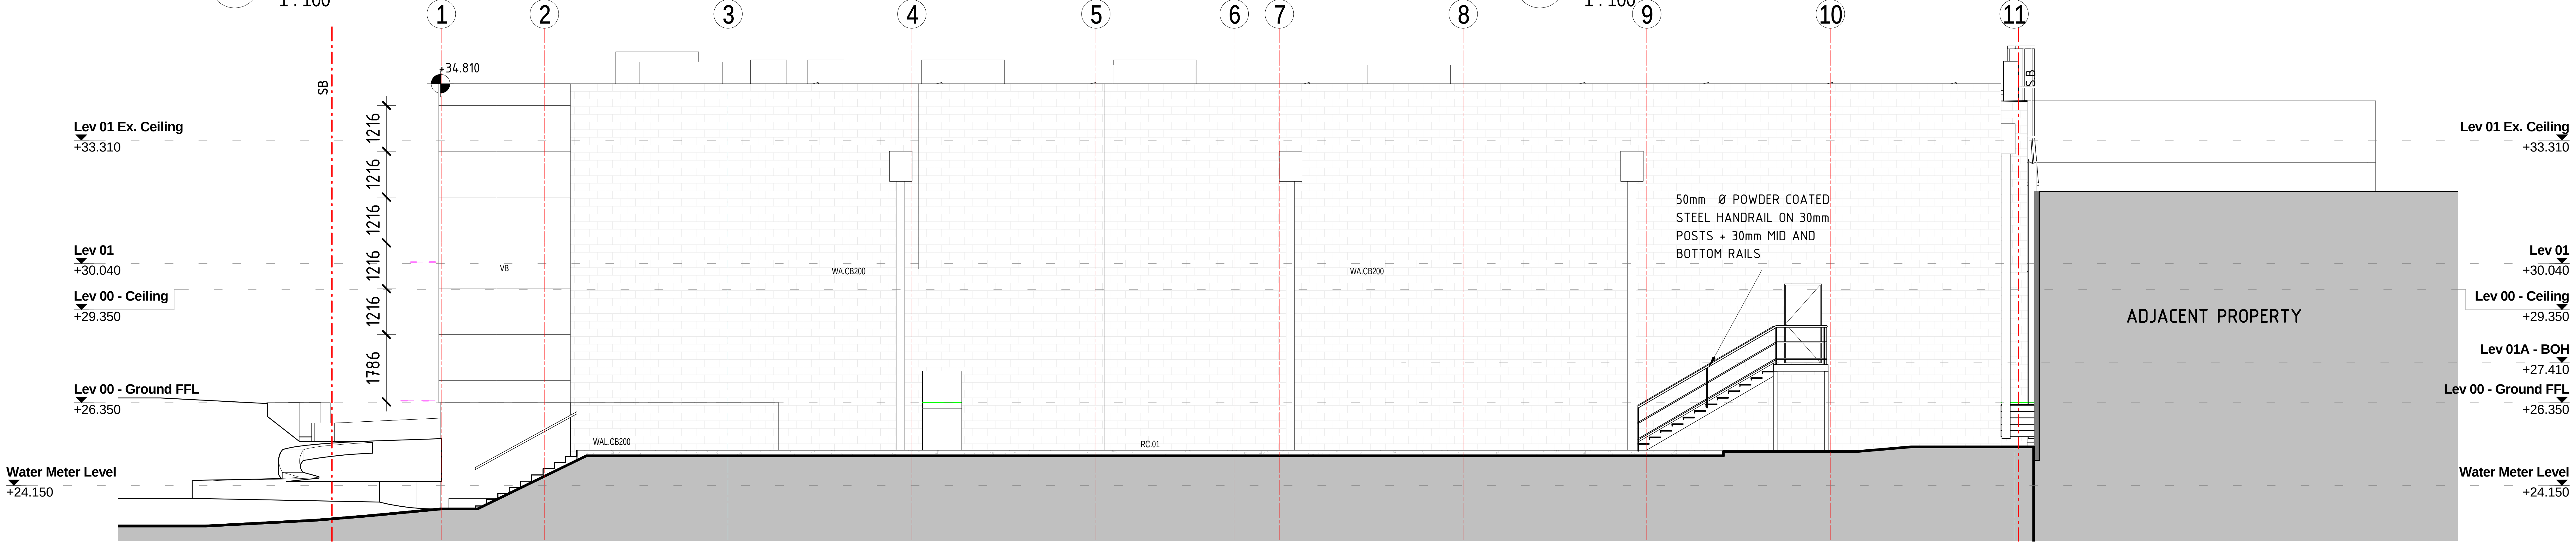

4 **West**
1 : 100

LEGEND

FLOORS

C	Concrete
CST	Concrete Steel trowel
CCV	Concrete Coved finish
CBM	Concrete Broom Finish
B&J	Bearers & Joists
PBF	Particleboard Flooring
PLY	Plywood Flooring
VT	Vitrified Tiles
CPTLS	Carpet Tiles
VYL	Vinyl
VYL/S	Safety vinyl
TMB	Finished Timber Floor
PLY	Plywood Flooring

WALLS

WA.CB200/100	Concrete Block 200,150 or 100 Series
WA.SS90/150/	Steel stud - 90mm OR 150mm
6VB	6mm Villaboard
10/13PB	10mm OR 13mm Plasterboard
13FYRC	13mm Fyrechek
12Vitrabond	12mm JH Vitrabond Cladding
MDF	Medium Density Fibreboard
9CFC	9mm Compressed Fibrous Cement Sheet
AP	Acrylic Paint
CRP	Coolroom Panel
CT	Ceramic tiles
CR	Cement Render
EP	Epoxy Paint
FF	Fair Face Block
GP	Gloss Paint
GLZ	Glazing
INSL	Acrylic paint/ Insulation
E.COL.	Existing Steel Column

CEILINGS

SG	Suspended grid
SPB	Suspended Plasterboard
CRP	Coolroom panel
AT	Acoustic Tile
VT	Vinyl Coat Tile
AP	Acrylic paint
GP	Gloss Paint

ROOF

MRS	Metal Roof Sheet
BG	Box Gutter
EG	Eave Gutter
DP	Down Pipe

0 1 2 3 4 5 10
SCALE BAR 1:100

CONTRACTORS MUST VERIFY ALL DIMENSIONS ON SITE BEFORE COMMENCING ANY WORK OR PREPARING SHOP DRAWINGS

All Architectural drawing sheets to be cross-referenced with other relevant disciplines.

ISSUE	DATE	REV
ROOF UPDATE, DOWNPIPES UPDATE, GFL MINOR INTERNAL WALL AJUSTMENTS	27.06.2014	L
ROOF UPDATE, DOWNPIPES UPDATE, FRL NOTES ADDED, DOOR SCHEDULE UPDATED, SERVICES UPDATE	05.06.2014	K
GOODS LIFT, SOUTH COURTYARD RECONFIGURED, EDB POSITION, RELOCATED STAIRS 8 + 9, BRIDGE MOVED	09.04.2014	F
NORTH ELEV - LANDFORM FEATURE MOSAIC ADDED LEVEL 00 STREETCOURT UPDATED	14.03.2014	E

GENERAL UPDATE - SEE SCHEDULE	31.10.2014	0

BUILDER

HINES CONSTRUCTIONS Pty Ltd
96 KEPPEL STREET, BATHURST NSW 2795
p: 02 6332 1222 f: 02 6331 9818
e: grant@hinesconstruct.com.au
w: www.hinescontructions.com.au

HINES CONSTRUCTIONS

MECHANICAL CONSULTANT

BATEMANS BAY COOL-IT Pty. Ltd
ACN :002 573 560
AIR CONDITIONING COMMERCIAL REFRIGERATION
UNIT 4 - 12/14 CRANBROOK ROAD
P.O BOX 508
BATEMANS BAY NSW 2536
PHONE: (02) 4472 8451
FAX: (02) 4472 8066

STRUCTURAL ENGINEER

ECLIPSE | CONSULTING ENGINEERS

ECLIPSE Consulting Engineers Pty Ltd
304/12 Century Cct , Norwest Central, BAULKHAM HILLS NSW 2153
p: 02 9894 8500 m: 0419 64 8500 f: 02 8850 0212
e: stephen@eclipse-consulting.com.au

ELECTRICAL ENGINEER

SPECTRUM
ENGINEERING SOLUTIONS

SPECTRUM ENGINEERING SOLUTIONS
1 Davis Pl Glenhaven NSW 2156
Ph: 02 8850 6802 Fx: 02 8850 6803
Em: nat@specengsolutions.com.au

HYDRAULIC ENGINEER

HYDRAULIC DESIGN GROUP
BLOCK 30, COCKATOO ISLAND
PO BOX 31 MANLY NSW 2095
Ph: + 61 2 9810 9902
E: efesem@bigpond.net.au

HDG
HYDRAULIC DESIGN GROUP

DESIGN ARCHITECT:

Facility Design Group
ARCHITECTS

NSW Reg. No. 7168

FOR CC

ABN 75 083 999 624
P.O. Box 82
19 The Terrace,
Cambewarra NSW 2540
T 02 4446 0777
F 02 4446 1077
E stephen@fdg.com.au

CLIENT:

Bega Valley Shire Council

PROJECT NAME:
PROPOSED BEGA CIVIC CENTRE REDEVELOPMENT

PROJECT ADDRESS:
ZINGEL PLACE, BEGA

DRAWING TITLE:

ELEVATIONS

A1 PRINT SIZE

DATE:	21.11.2014	DRAWING NO.
SCALE:	1 : 100	CC.500 O
JOB NO.:	W.192 DD7	

DRAWN BY: CHECKED BY: S. JOHANSSON

COPYRIGHT FACILITY DESIGN GROUP PTY. LIMITED. ALL RIGHTS RESERVED.
DO NOT SCALE OFF DRAWINGS. WORK TO FIGURED DIMENSIONS ONLY.
VERIFY DIMENSIONS ON SITE PRIOR TO COMMENCING WORK.

24-Nov-14 12:08:39 PM