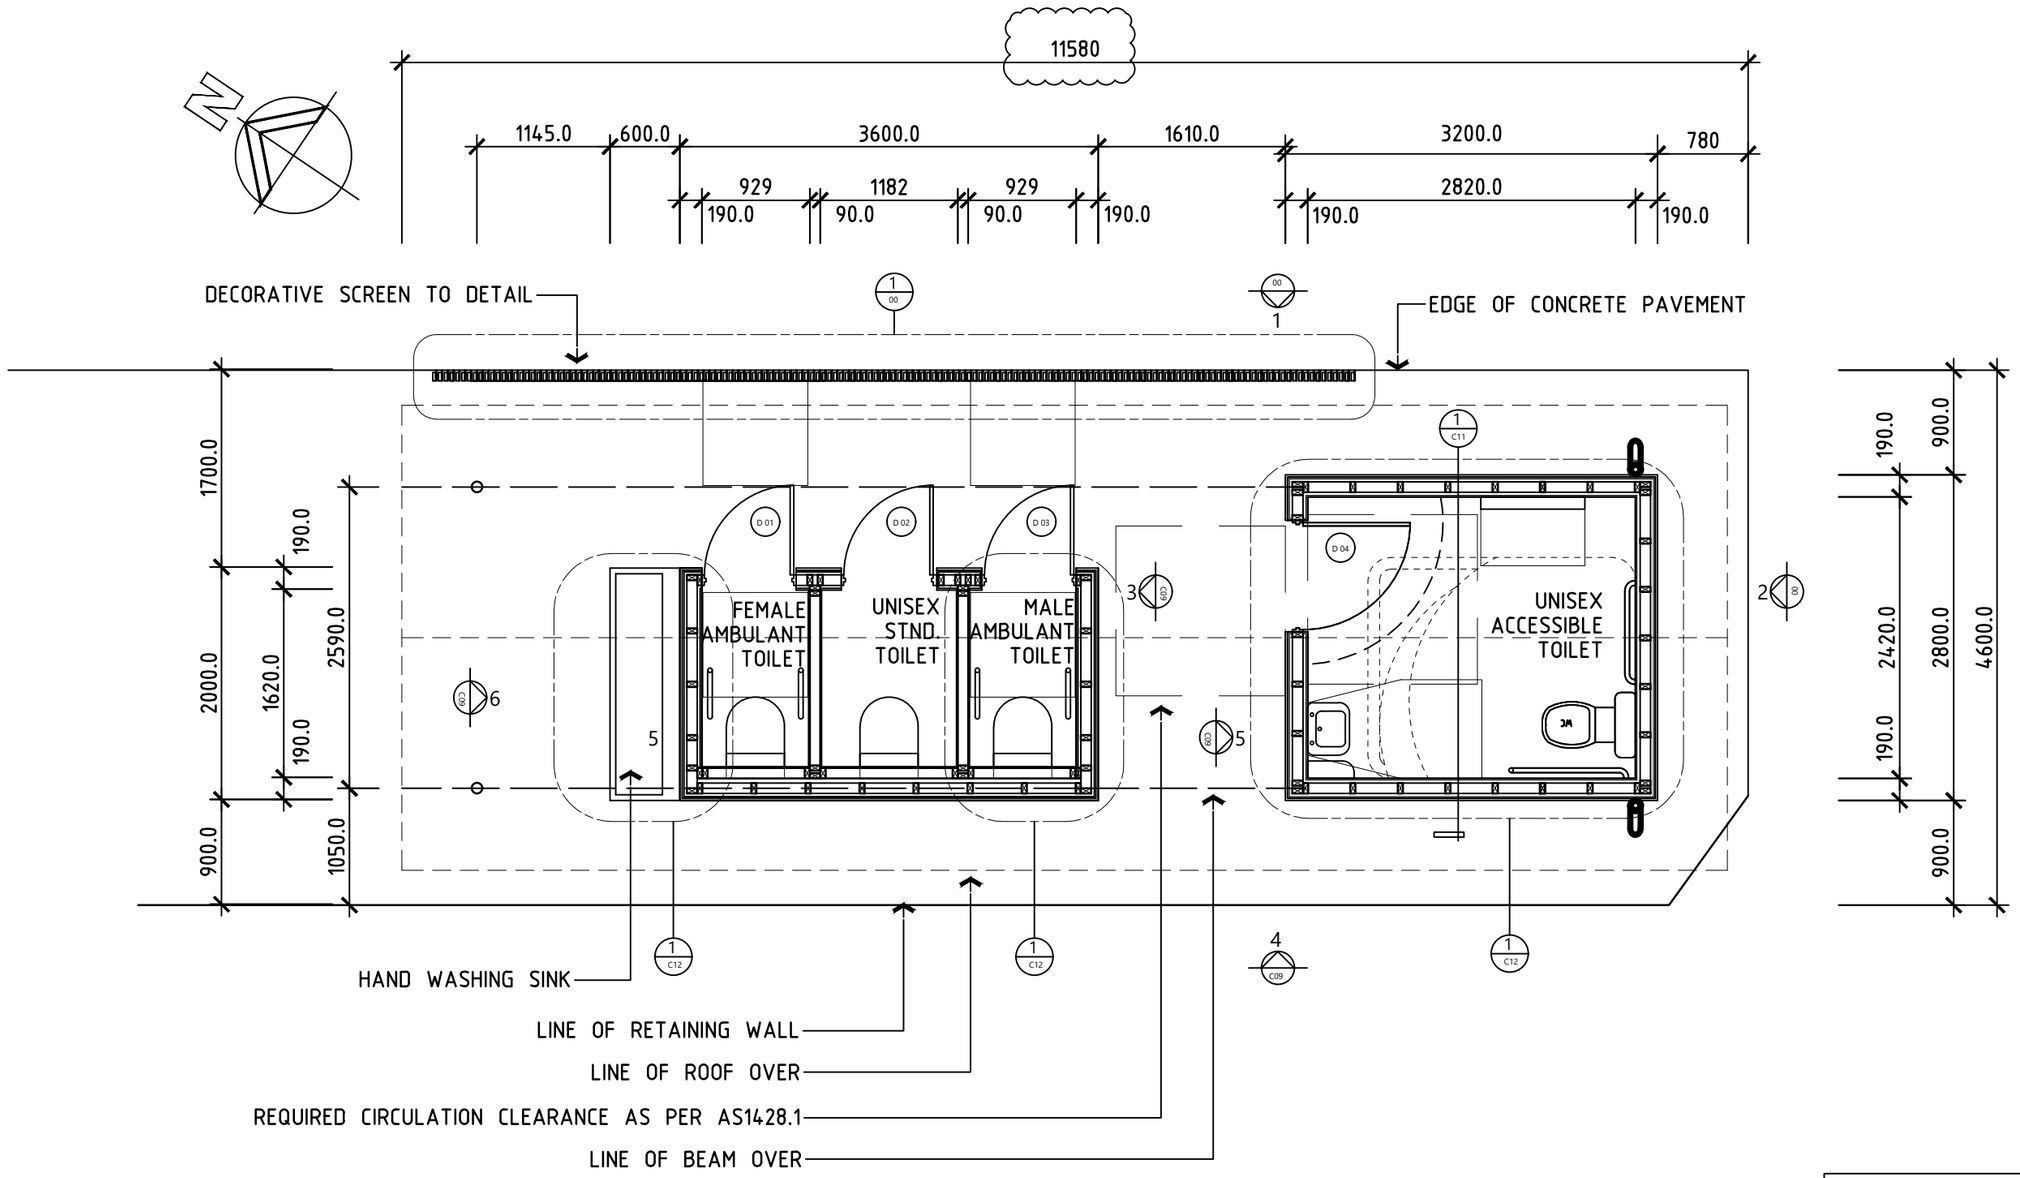

1 DETAIL FLOOR PLAN

SCALE 1:50 @ A3 SHEET

ISSUED FOR TENDER
NOT FOR CONSTRUCTION

DRAWING AMENDMENTS

AMENDMENT NO:	AMENDMENT DETAILS:	DATE
A	ISSUED FOR FINAL REVIEW	8/21
B	ISSUED FOR TENDER	9/21
C	DIMENSION CORRECTED	9/21

PROJECT TITLE
COBARGO PUBLIC TOILETS

CLIENT
BEGA VALLEY SHIRE COUNCIL

Figured dimensions take precedence. Do not scale the drawings
Builder to check and verify all levels datum and dimensions on the job, Conflicting information to be resolved by the project manager prior to commencing work.
All materials and workmanship to be in strict accordance with current Australian Standards, BCA, Local regulation and manufacturers current printed instructions. unless noted otherwise use only new, best quality materials, fittings and fixtures

COPYRIGHT TIM LEE ARCHITECTS
Drawings subject to copyright and may not be reproduced in any form without the written permission of the Builder ©

TIM LEE ARCHITECTS
residential commercial industrial
M: 0429898698
P: 02 48225934
ABN: 71425067537
PO BOX 516
GOULBURN NSW
2580
NOMINATED ARCHITECT
TIM LEE (ARB 7304)

DRAWING TITLE
FLOOR PLAN

LOT AND DEPOSITED PLAN NO:
LOT 6 DP 1134

STREET ADDRESS
64 PRINCESS HIGHWAY
COBARGO NSW 2550

DRAWING COMMENCED:	DRAWING ISSUE DATE:	DRAWING VERIFIED BY:
AUG 2021	-	TL
DRAWING SCALE: S.A.S. AT SHEET SIZE: A3 SHEET	JOB NUMBER: 0521-1356	AMENDMENT ISSUE: C

DRAWING IDENTIFICATION NUMBER:
0521-1356 - C08