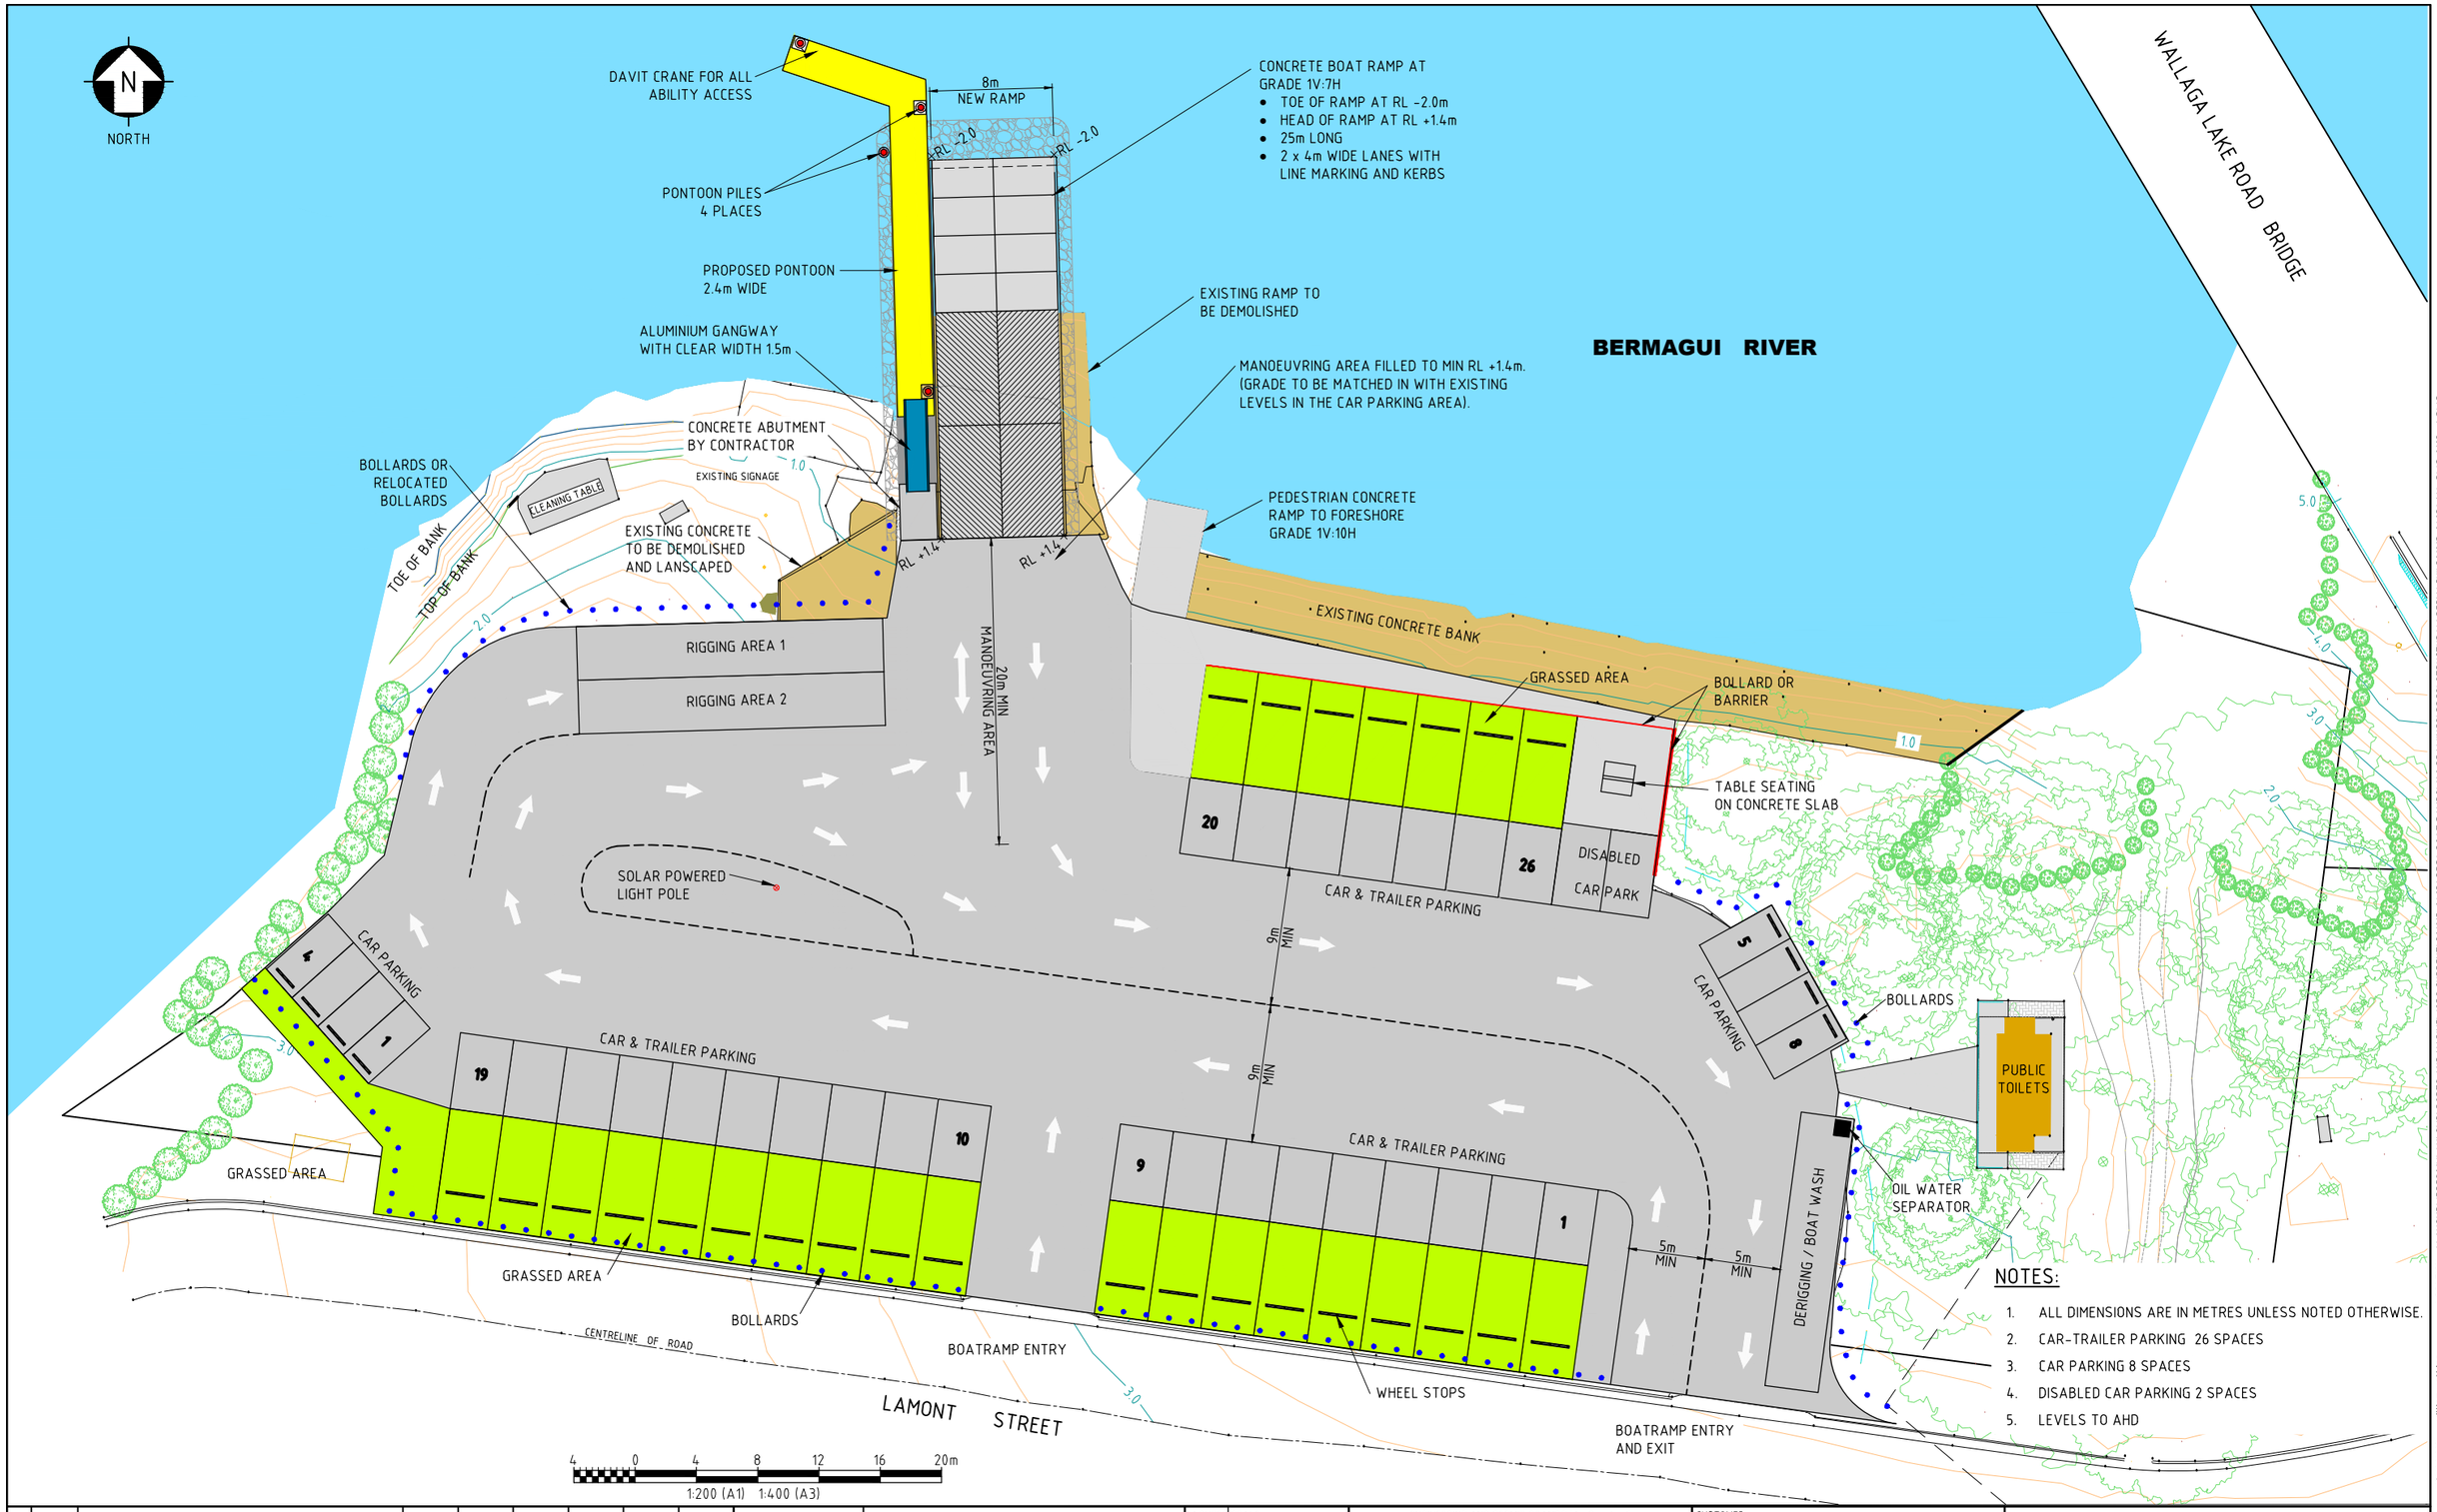


NOTES:

1. ALL DIMENSIONS ARE IN METRES UNLESS NOTED OTHERWISE.
2. CAR-TRAILER PARKING 26 SPACES
3. CAR PARKING 8 SPACES
4. DISABLED CAR PARKING 2 SPACES
5. LEVELS TO AHD

REV	DATE	REVISION DESCRIPTION	DRAWN	DRAFT CHK	DESIGNED	ENG CHK	APPROVED	CUSTOMER	REF DRAWING No	REFERENCE DRAWING TITLE
A	06.05.20	ISSUED FOR CLIENT REVIEW	BW	CA	CA	-	-			

A1 SHEET SCALE

OneWay
empowered | enabled | ethical

Copyright © WorleyParsons Services Pty Ltd
ABN 61 001 279 812

ADVISIAN PROJECT No.
301015-04031

ENGINEERING AND PERMIT STAMPS (As Required)

INFORMATION ONLY
NOT TO BE USED
FOR CONSTRUCTION

CUSTOMER
bega valley shire council

"This drawing is prepared solely for the use of the contractual customer of Advisian and Advisian assumes no liability to any other party for any representations contained in this drawing."

Advisian
Worley Group

BERMAGUI - LAMONT STREET BOAT RAMP AND PONTOON GENERAL ARRANGEMENT PLAN

DRG No 301015-04031-MA-DWG-0103
REV A

ADVISIAN_A1_C

LOCATION: \\AUSYDWPDFS01V\AUSYD\PORTS AND MARINE\JOBS CURRENT\301015-04031 BEGA BOAT RAMPS\11.0 DRAWINGS\DRGS\STRUCTURAL\BERMAGUI\301015-04031-MA-DWG-0103_A.DWG
USER NAME: william.watkins
PLOT DATE & TIME: 6/5/2020 6:12:58 PM
SAVE DATE & TIME: 6/5/2020 5:24:10 PM